COPYRIGHT 2015
ALL RIGHTS RESERVED ©

EVERY EFFORT HAS BEEN MADE TO PROVIDE COMPLETE AND ACCURATE PLANS, HOWEVER THE DESIGNER ASSUMES NO LIABILITY FOR ERRORS OR OMISSIONS WHICH MAY AFFECT CONSTRUCTION. IT IS THE RESPONSIBILITY OF THE BUILDER TO CHECK AND VERIFY ALL DIMENSIONS, ELEVATIONS, AND DETAILS PRIOR TO CONSTRUCTION. ANY DISCREPANCIES ARE TO BE REPORTED TO THE DESIGNER AND CORRECTIONS WILL BE MADE TO THE DRAWINGS.

ALL WORK SHALL CONFORM TO THE CURRENT RESIDENTIAL STANDARDS OF THE NATIONAL BUILDING CODE OF CANADA AND SHALL BE EQUAL IN ALL RESPECTS TO GOOD BUILDING PRACTICE. WRITTEN DIMENSIONS SHALL TAKE PRECEDENCE OVER SCALED DRAWINGS . WINDOW SUPPLIER SHALL PROVIDE ACTUAL ROUGH OPENINGS.

THE COPYRIGHT OF THESE DRAWINGS IS HELD BY DESIGNEX CONSULTING LTD. ANY DUPLICATION IN WHOLE OR PART IS STRICTLY PROHIBITED.

NOTES:

METAL FLASHING TYPICAL
OVER ALL EXTERIOR OPENINGS
ROOF VENTS 1/300 SQ.FT. ATTIC SPACE
CONFIRM LOT GRADING ON SITE
WINDOW WELLS AS REQUIRED

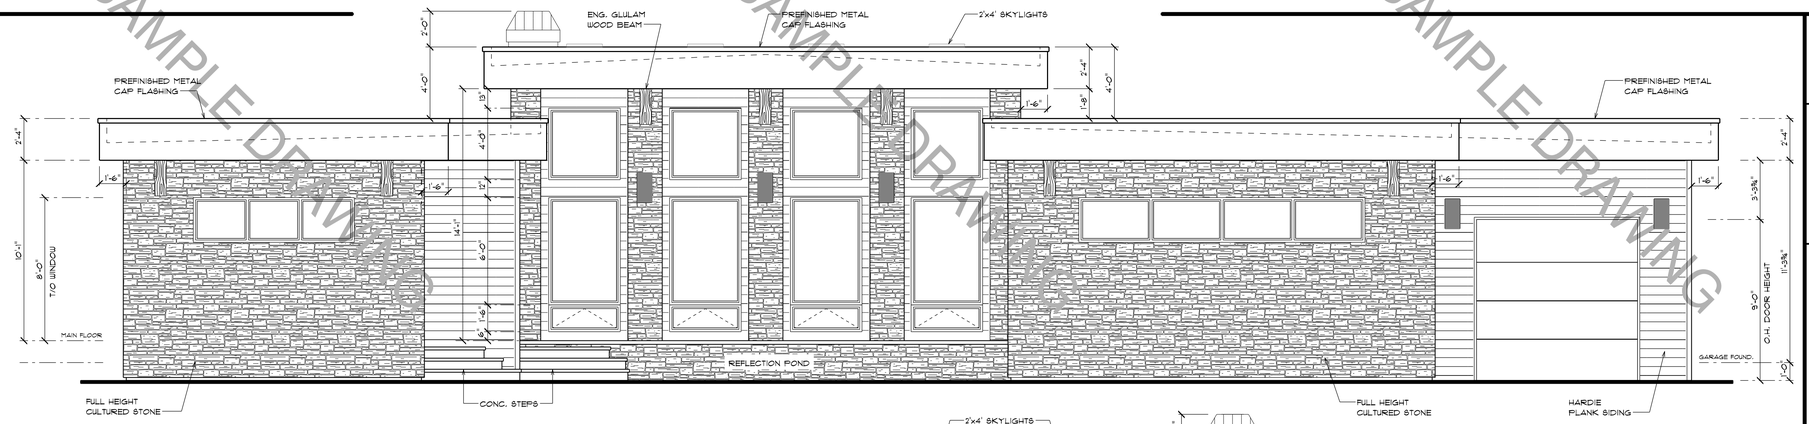

FRONT ELEVATION
1/4"=1'-0"

REAR ELEVATION
3/16"=1'-0"

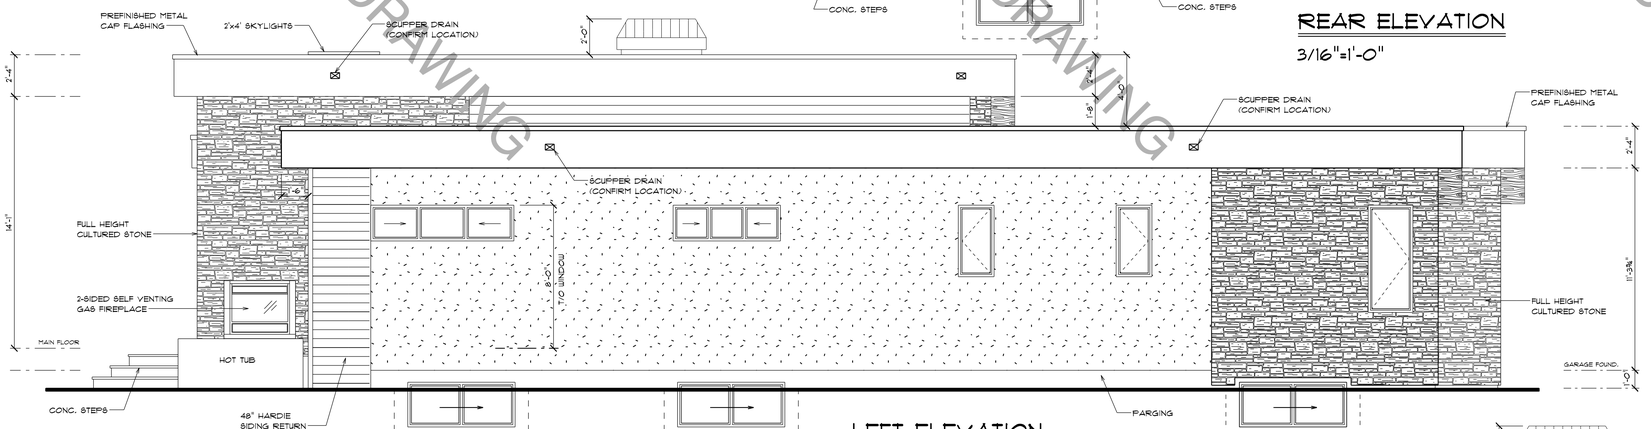

LEFT ELEVATION
1/4"=1'-0"

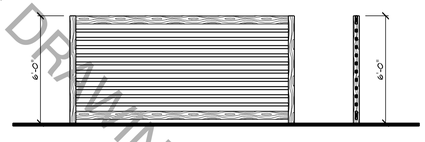

PRIVACY FENCE DETAIL
1/4"=1'-0"

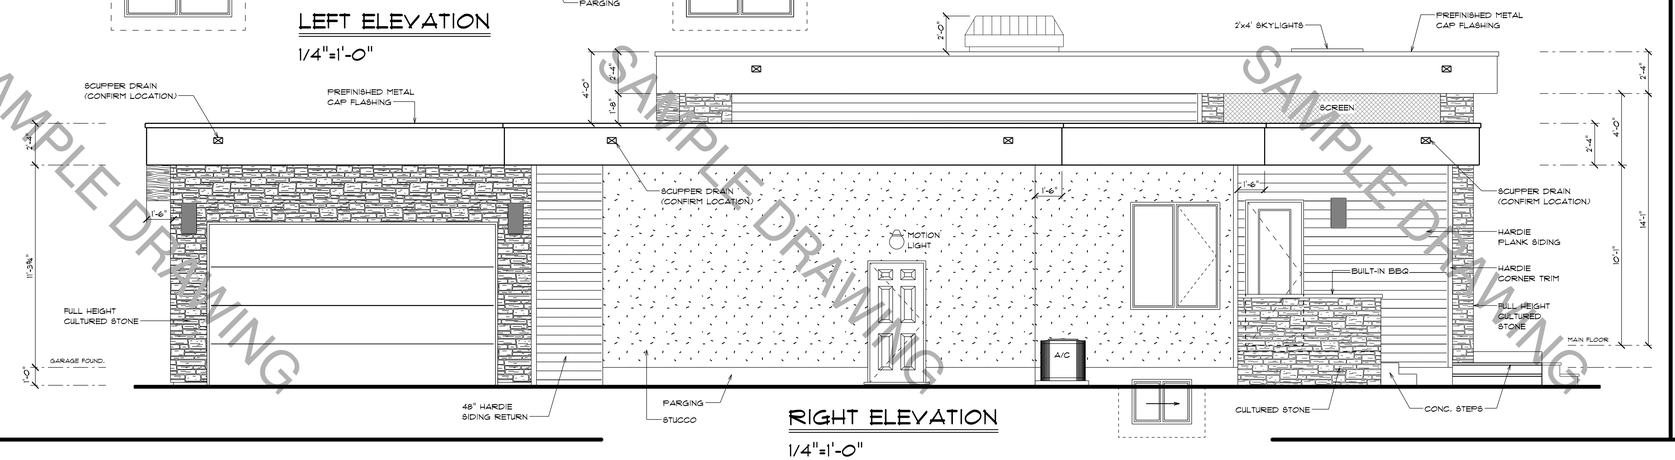

RIGHT ELEVATION
1/4"=1'-0"

SHEET 1 / 1

DRAWN BY : R.G. / S.S.
CHECKED BY : R.G.

DRAWING : ELEVATIONS
SCALE AS NOTED

DATE: NOVEMBER / 2015

RESIDENTIAL DESIGN & DRAFTING
13930-100A AVE.
EDMONTON, AB. T5P 0L8
PHONE: 780.488.3844 FAX: 780.454.9917
EMAIL designex@telus.net
WEBSITE www.designex.ca
Design EX Consulting Ltd.

CUSTOM BUNGALOW
3 122 SQ.FT.

SAMPLE DRAWING