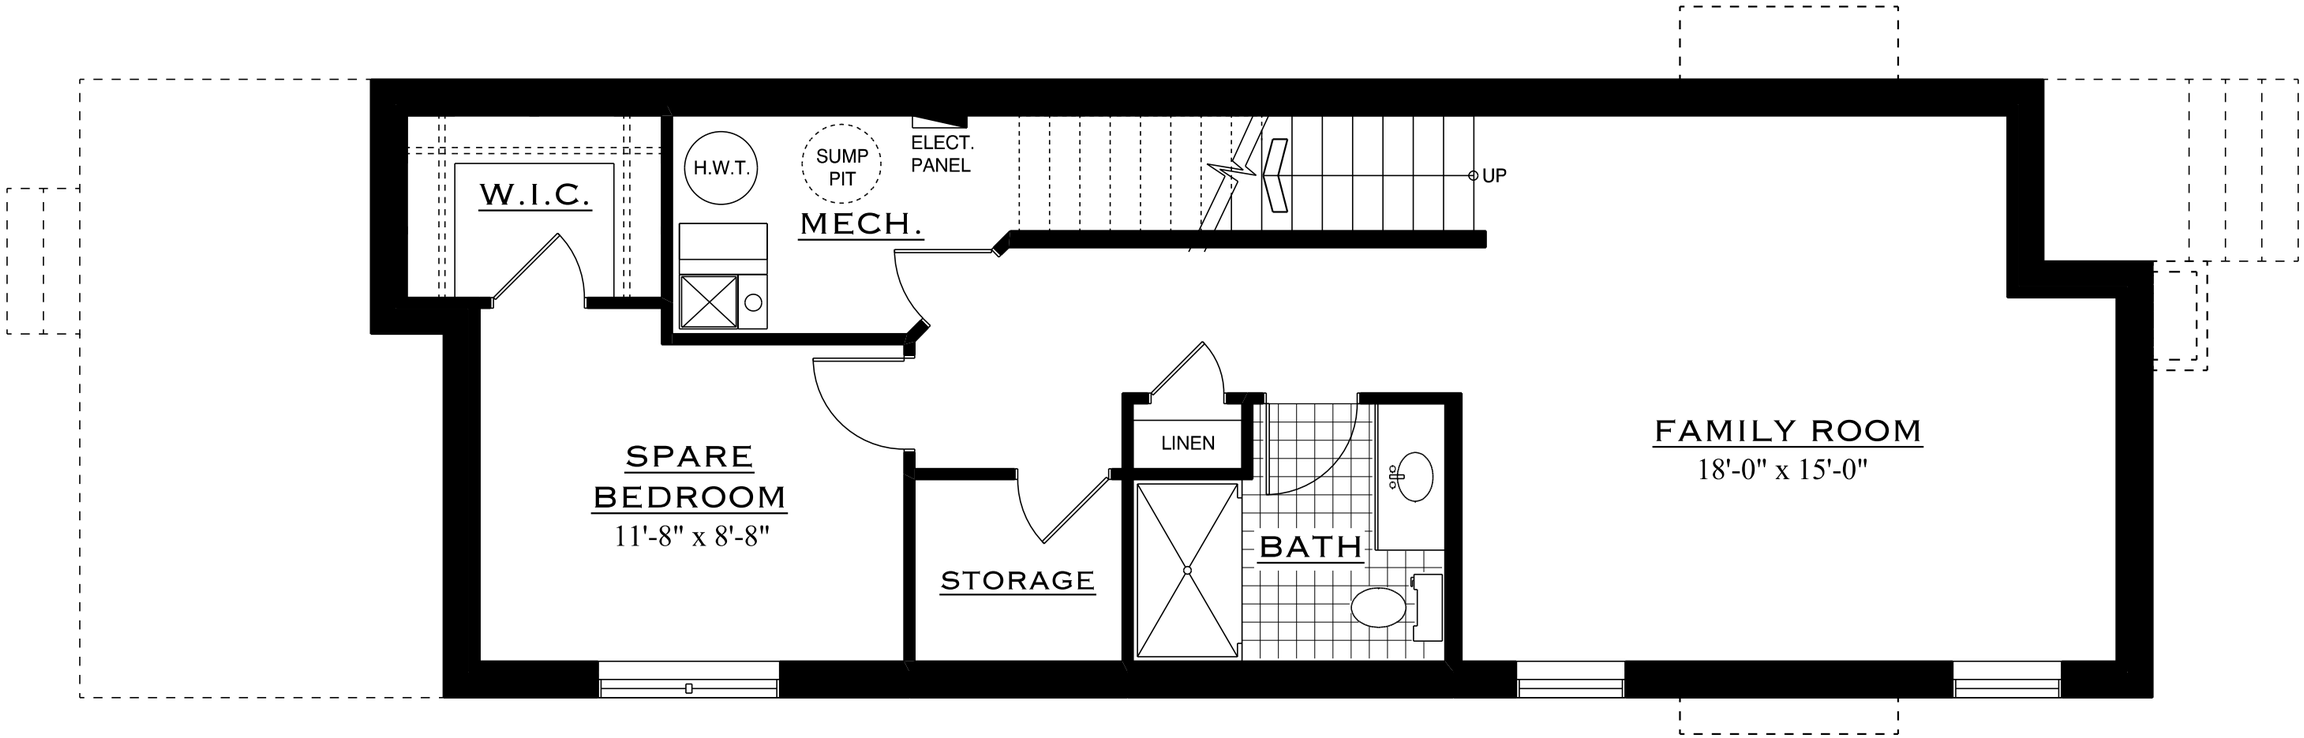

DesignEx Consulting Ltd.

COPYRIGHT © ALL RIGHTS RESERVED

THE EDGEFIELD

BASEMENT PLAN

578 SQ. FT.