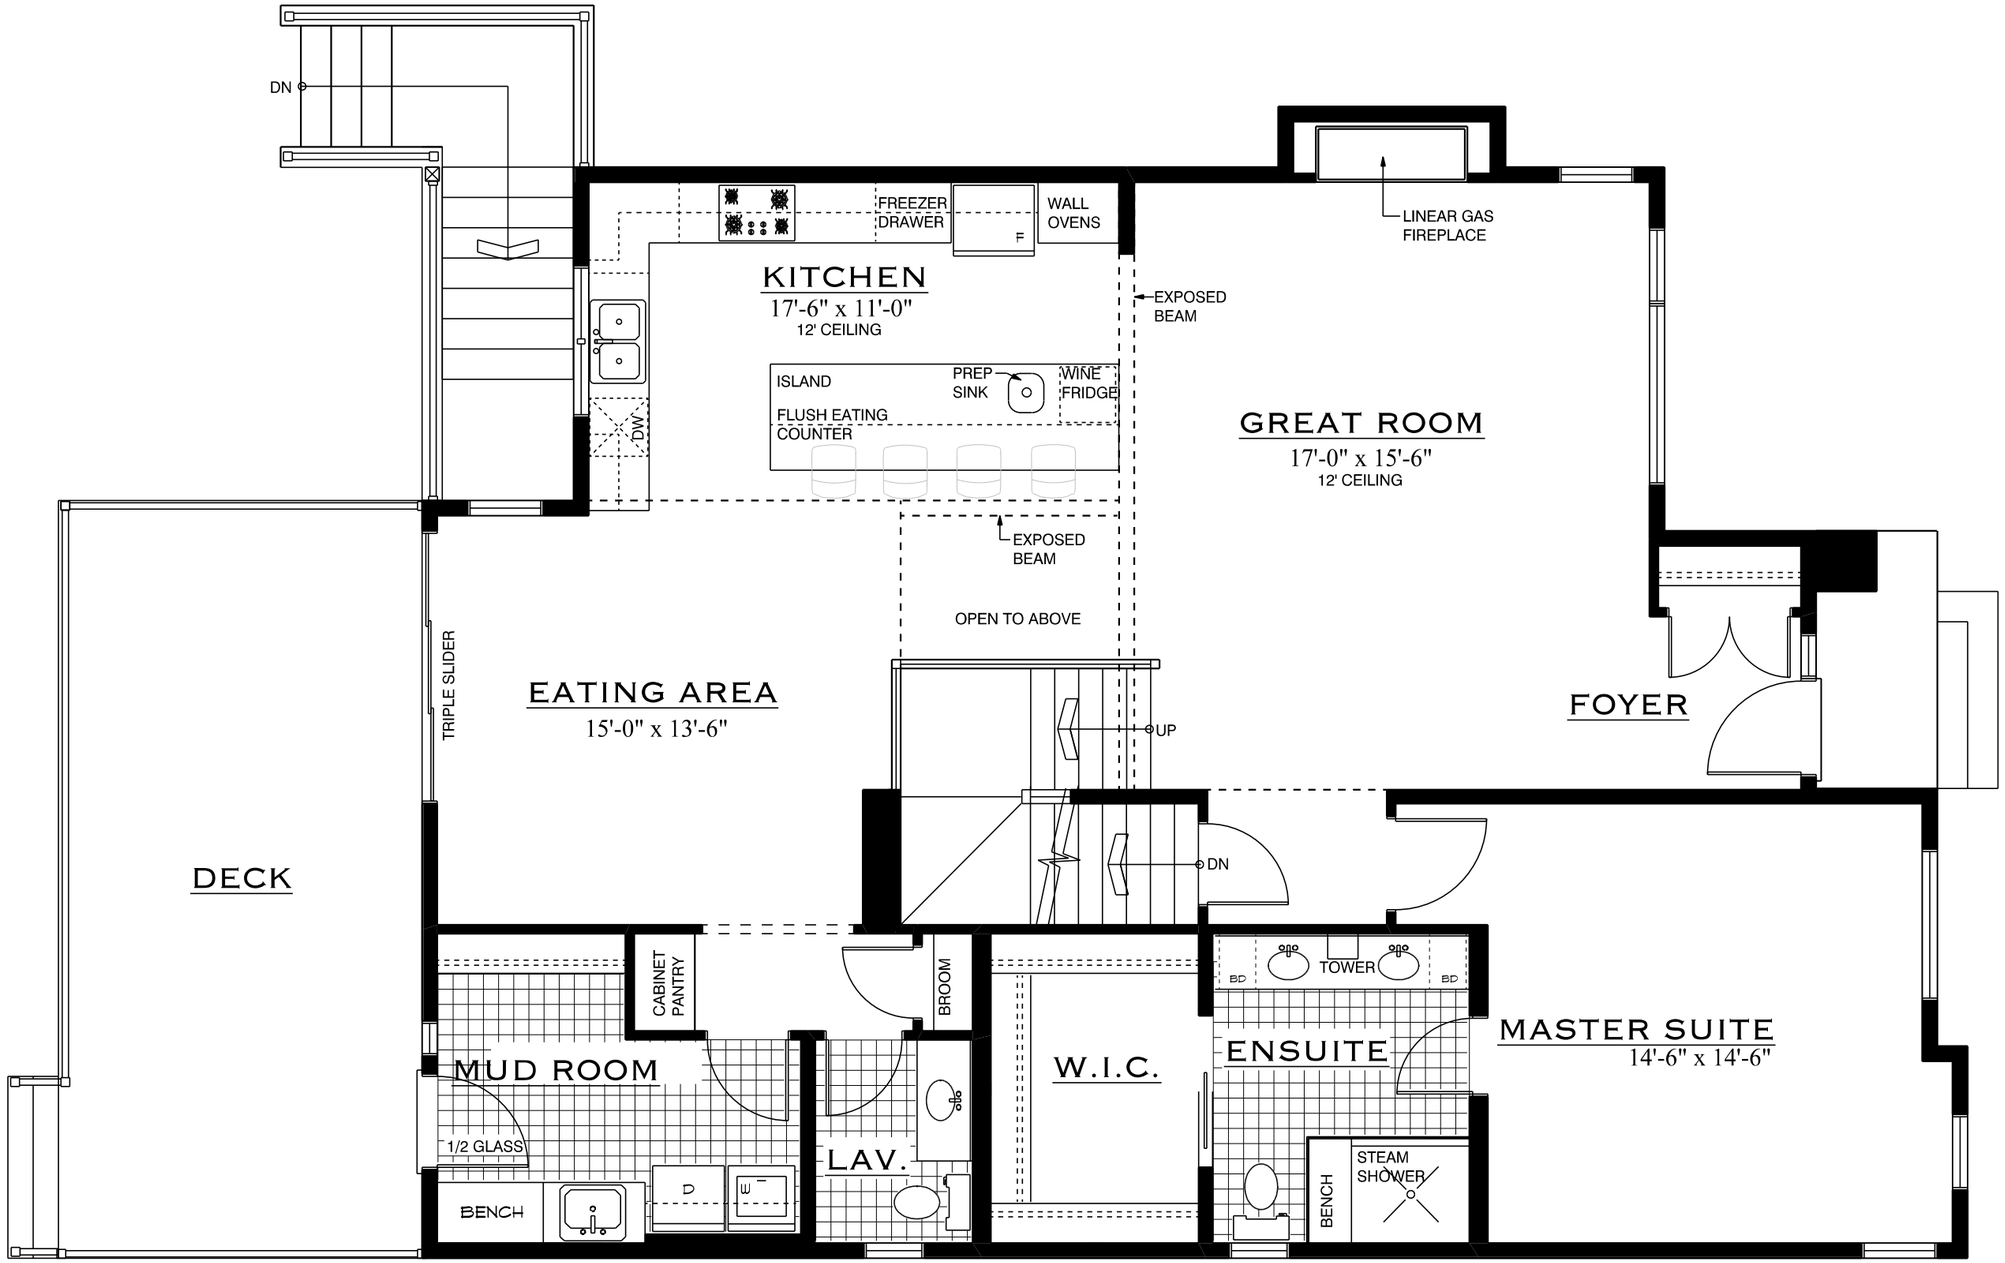

DesignEx Consulting Ltd.

COPYRIGHT © ALL RIGHTS RESERVED

THE RICHFIELD

MAIN FLOOR PLAN

1 609 SQ.FT.

WIDTH: 36'-0"
LENGTH: 51'-0"

WITH DECK: WIDTH: 36'-0"
LENGTH: 63'-0"