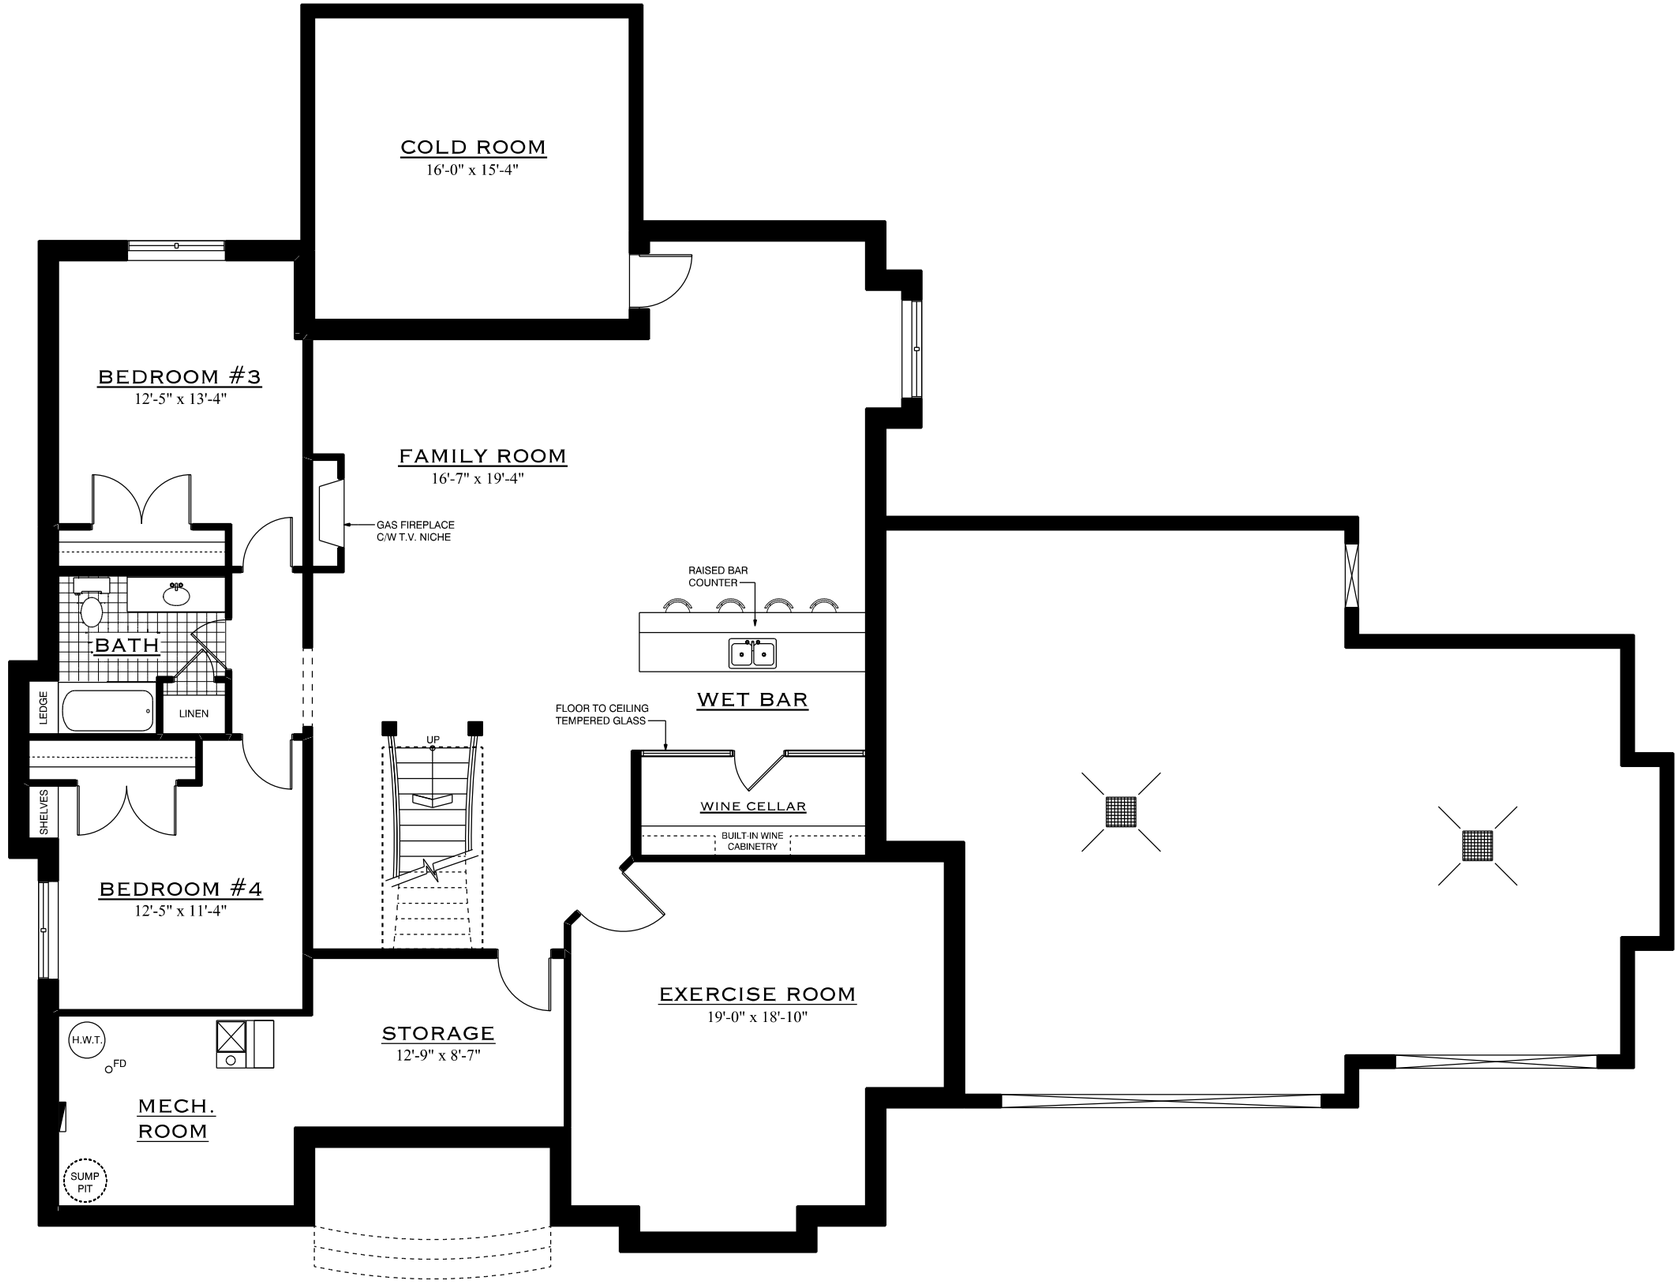

DesignEx Consulting Ltd.

COPYRIGHT © ALL RIGHTS RESERVED

THE CACHE BAY

BASEMENT PLAN

1 700 SQ.FT. DEVELOPED AREA