


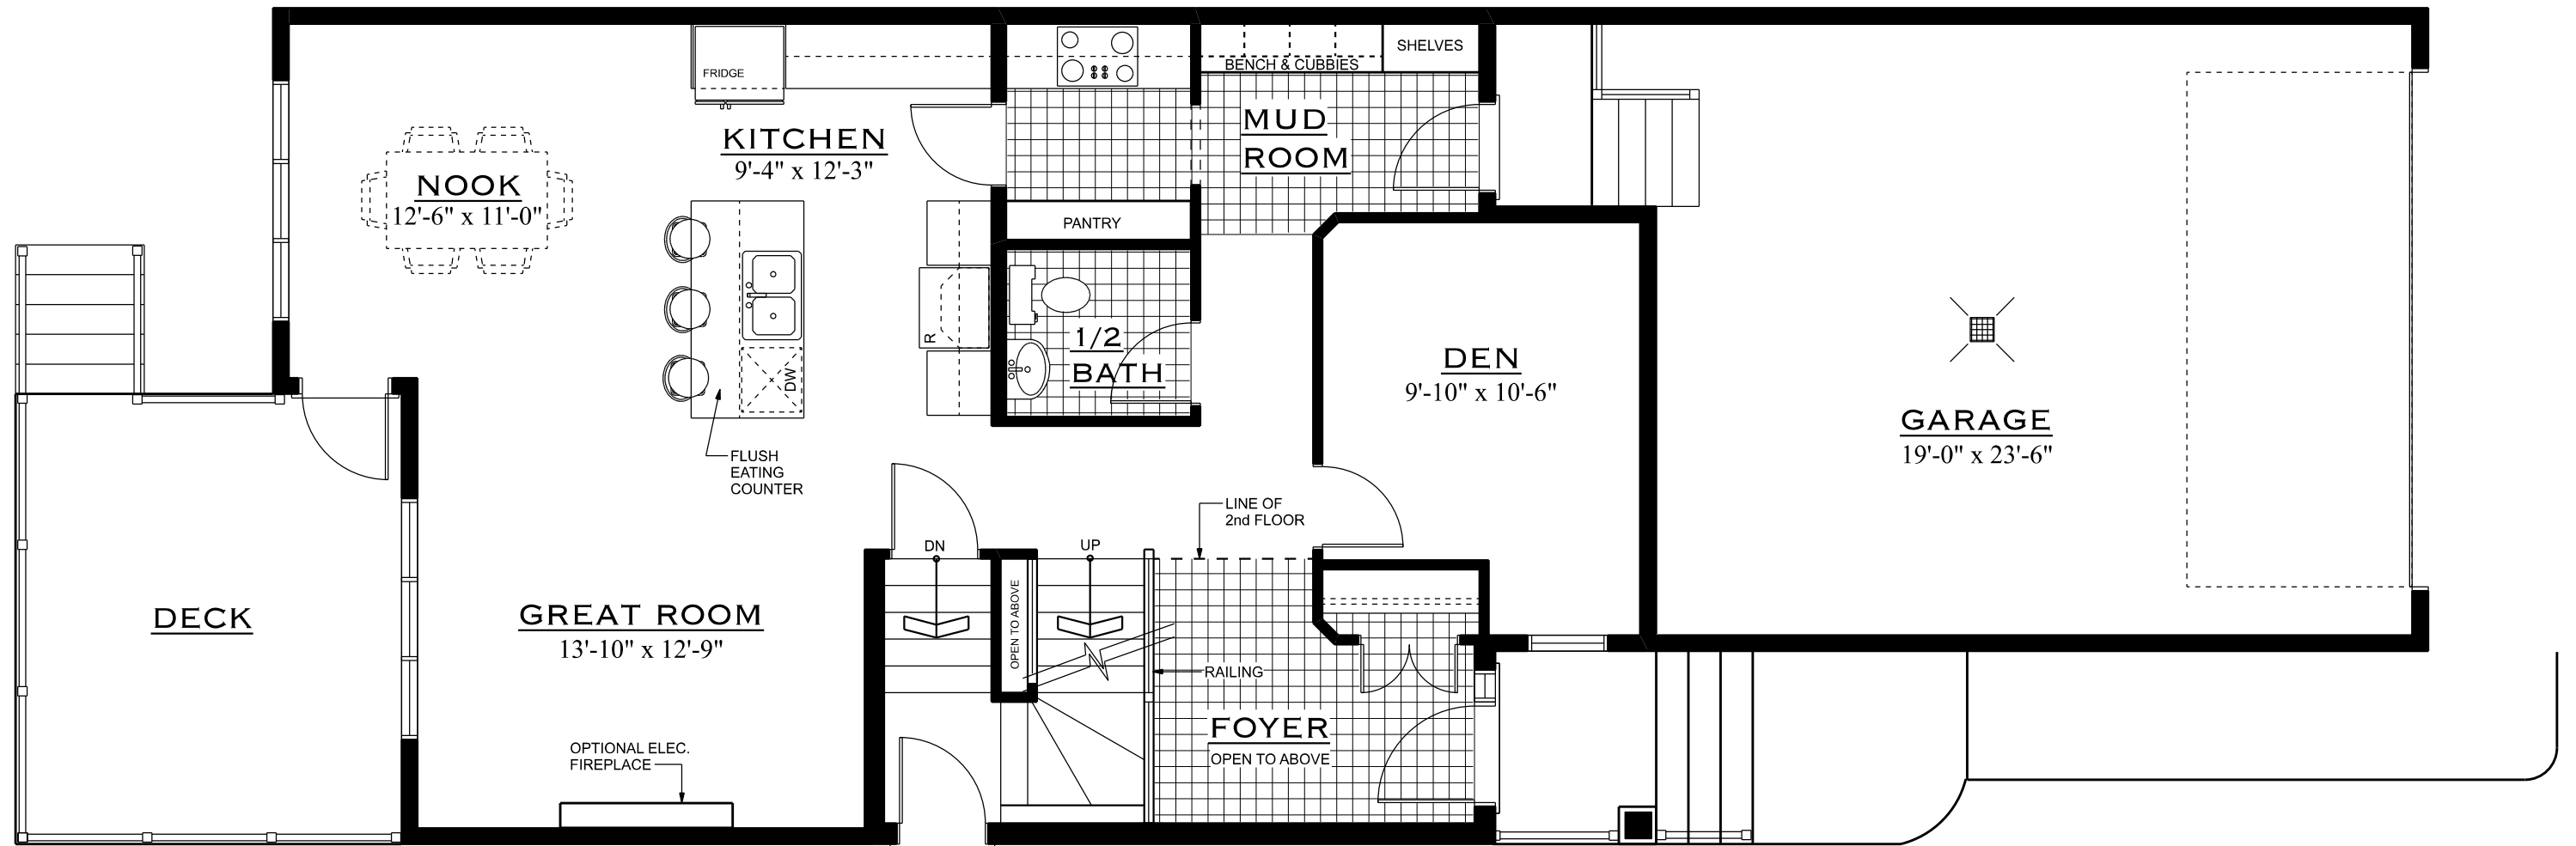

THE SAND BROOKE

MAIN FLOOR PLAN

1 001 SQ. FT.

WIDTH: 26'-0"
LENGTH: 67'-0"