DesignEx Consulting Ltd.
RESIDENTIAL DESIGN & DRAFTING
15930-100A AVE.
EDMONTON, AB, T5P 0L8
PHONE: 780.488.3844 FAX: 780.454.9917
COPYRIGHT 2008
ALL RIGHTS RESERVED ©

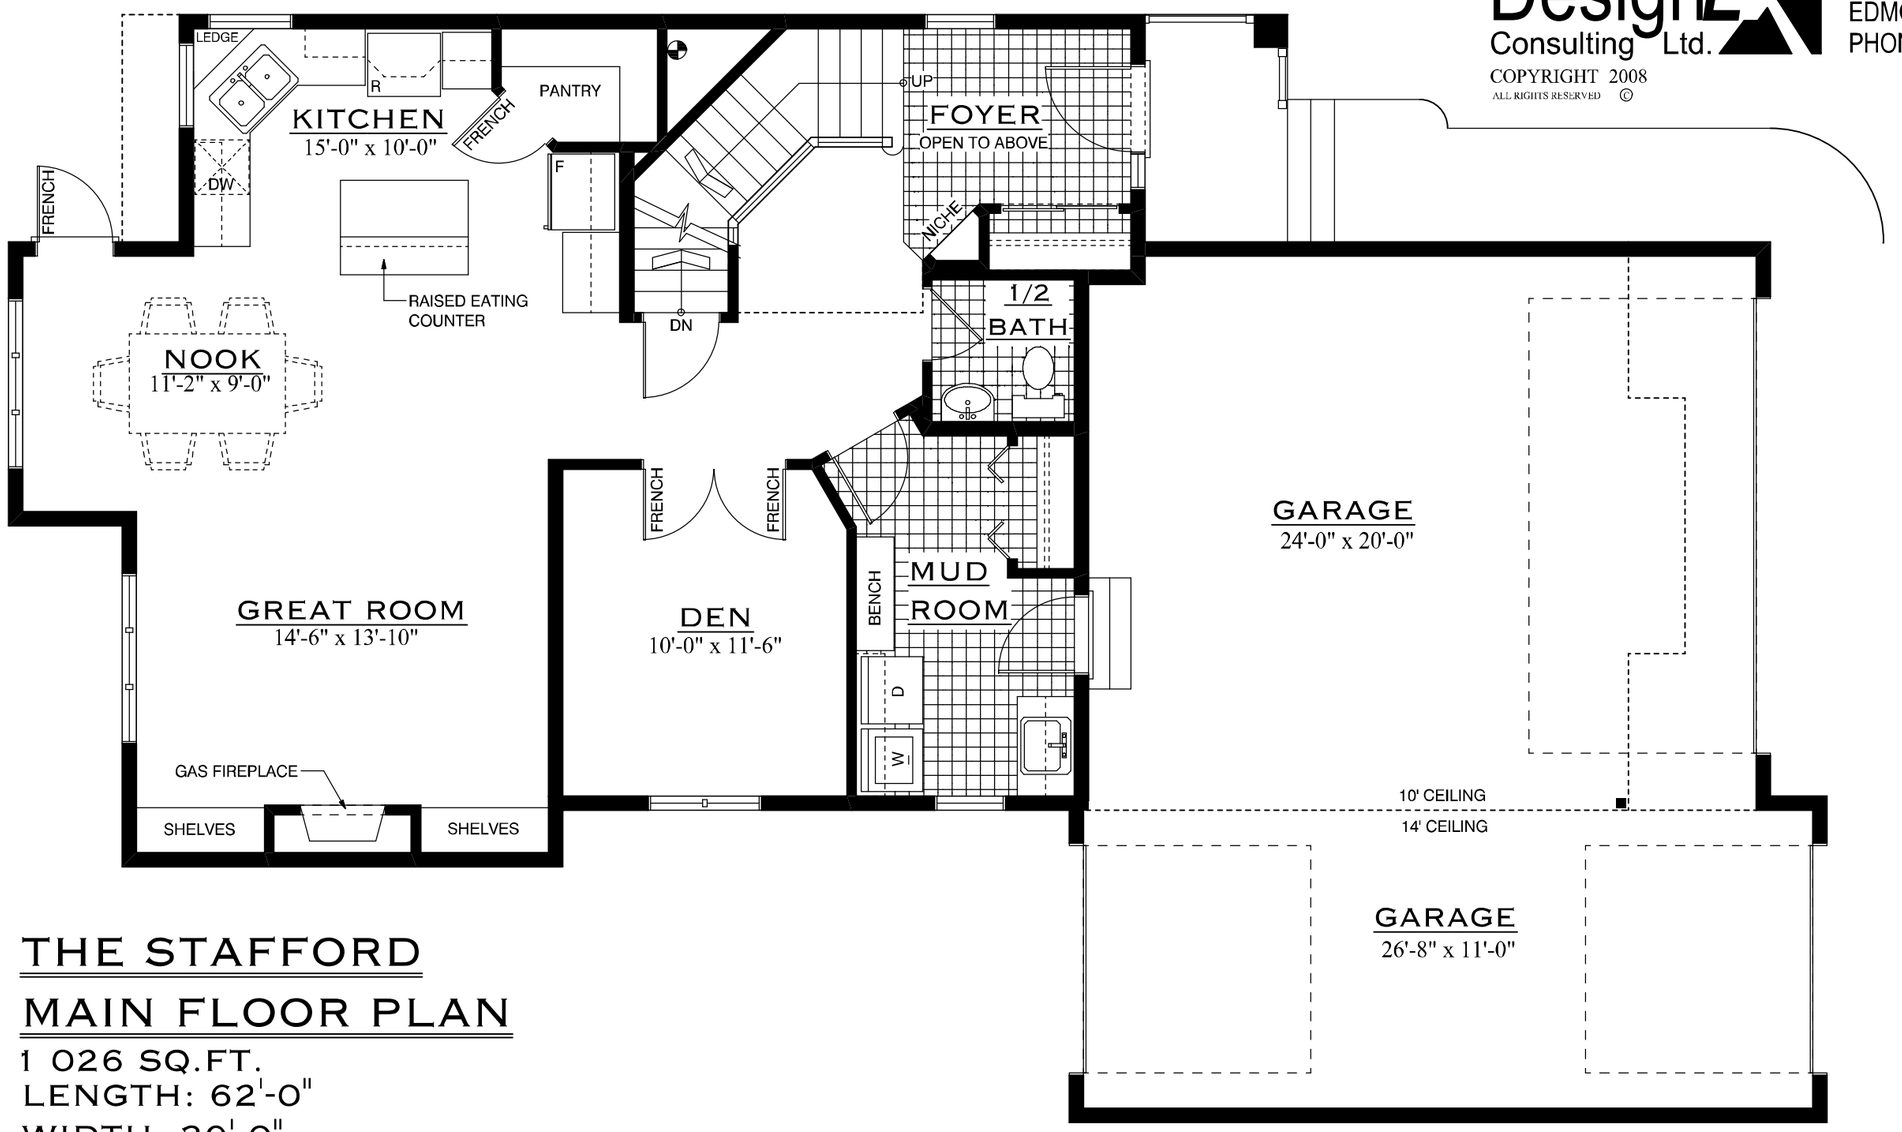

THE STAFFORD
MAIN FLOOR PLAN

1 026 SQ.FT.
LENGTH: 62'-0"
WIDTH: 39'-0"