DesignEx Consulting Ltd.
RESIDENTIAL DESIGN & DRAFTING

COPYRIGHT ©
ALL RIGHTS RESERVED

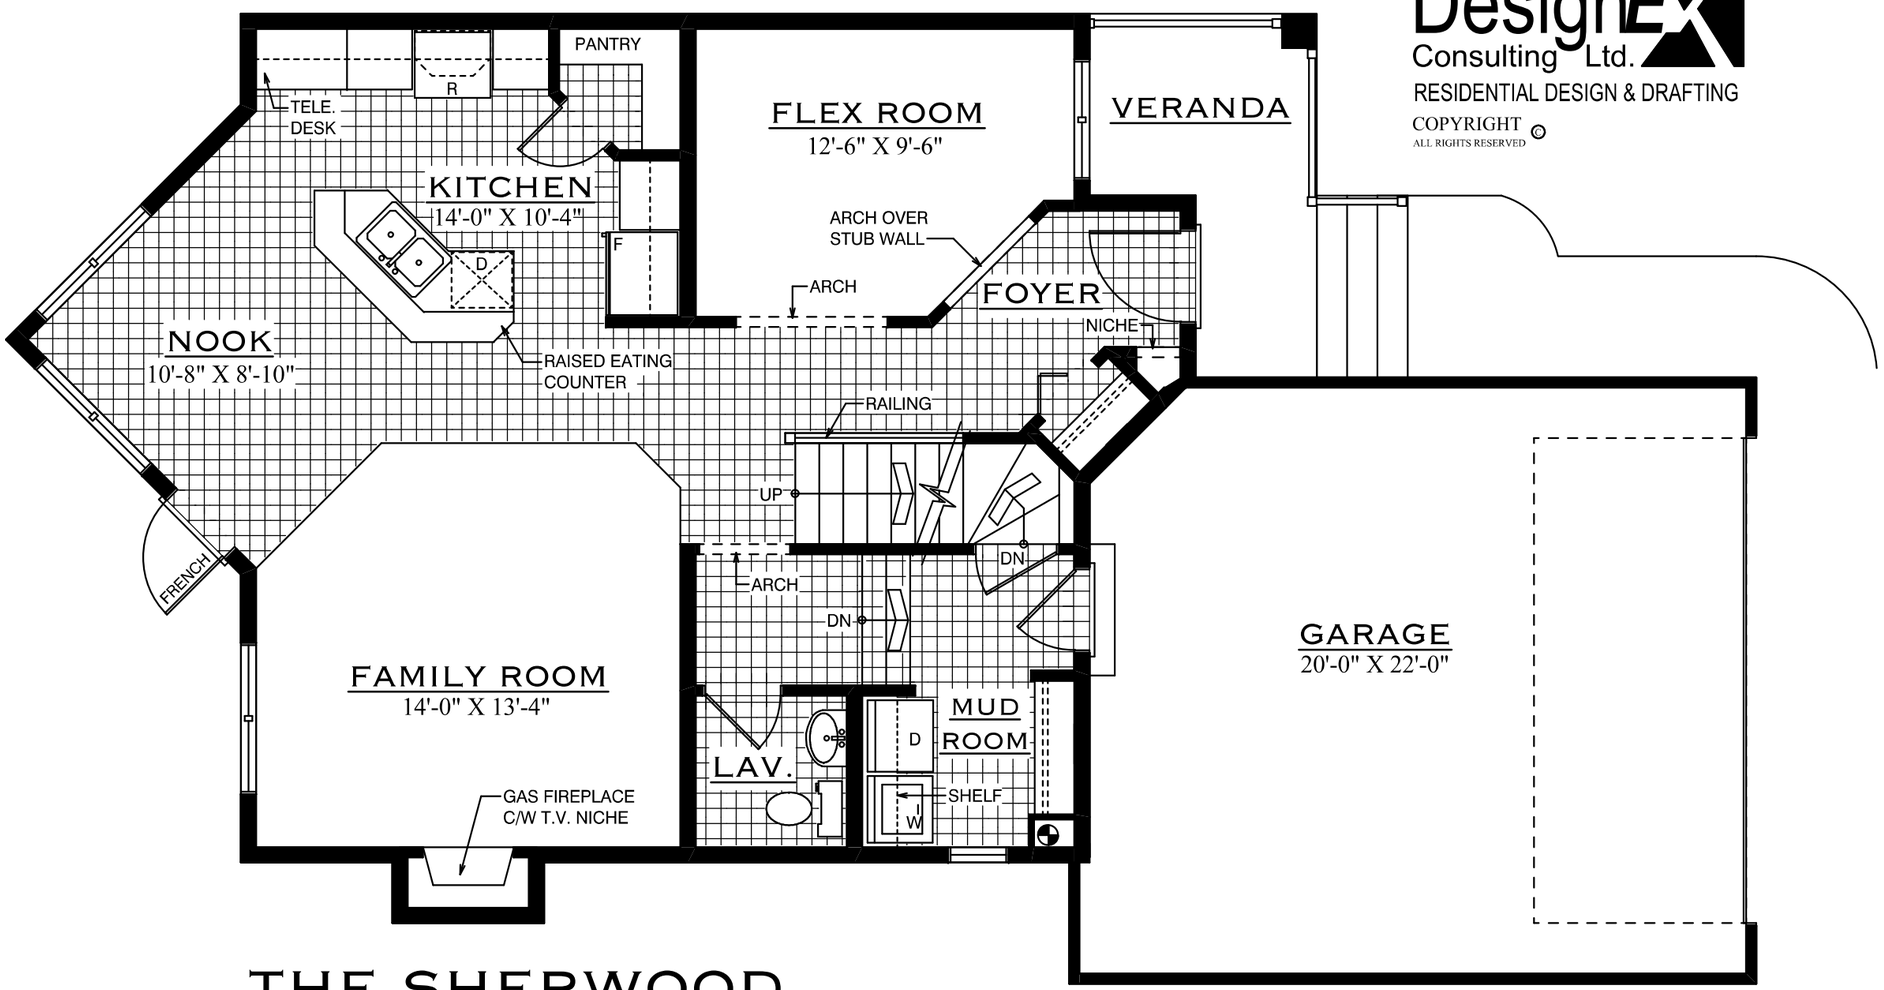

THE SHERWOOD
MAIN FLOOR PLAN

871 SQ.FT.
WIDTH = 32'-0"
LENGTH = 57'-9"