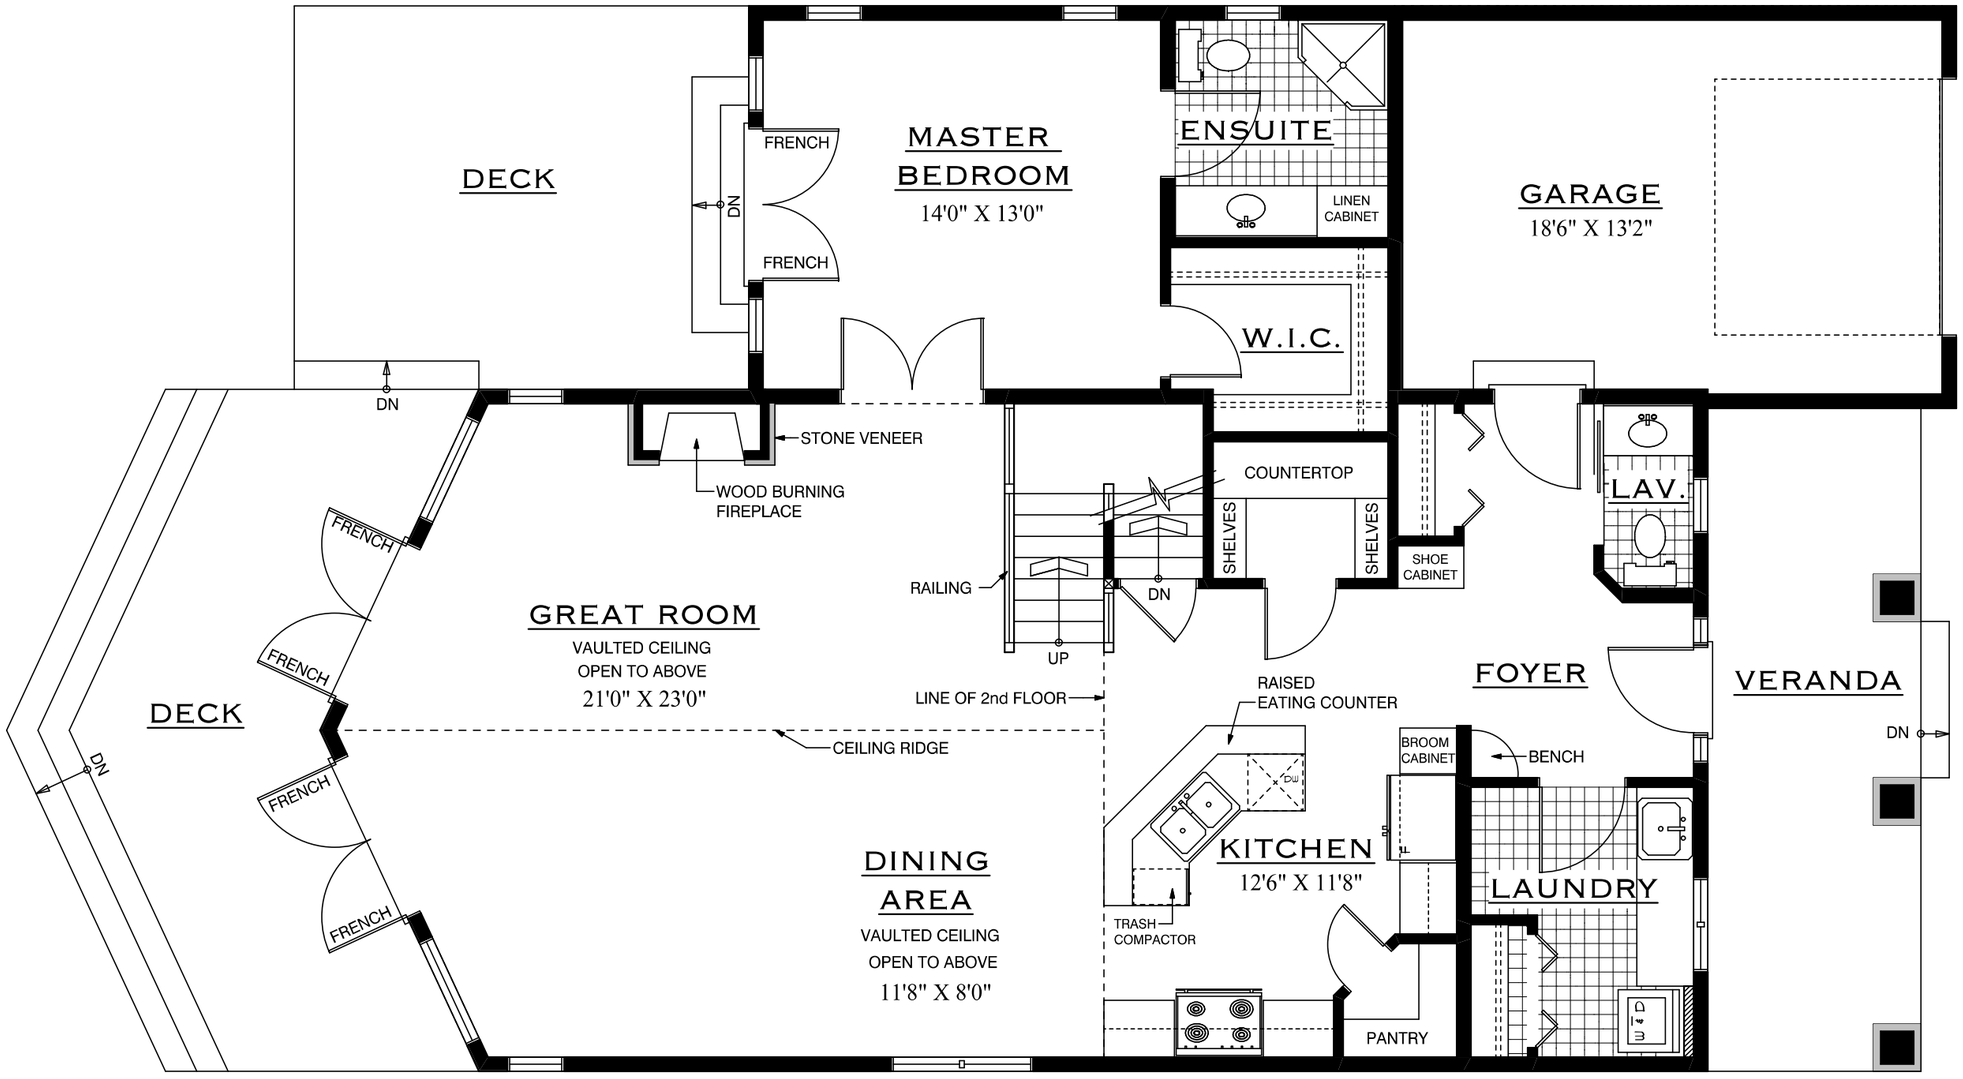

DesignEx Consulting Ltd.
RESIDENTIAL DESIGN & DRAFTING

COPYRIGHT ©
ALL RIGHTS RESERVED

THE LENWOOD
MAIN FLOOR PLAN
1 416 SQ.FT.

LENGTH = 57'6"
WIDTH = 37'-6"